This plan represents only vision for the arboretum. ☐
The remainder of the property arrangement is not the final plan.

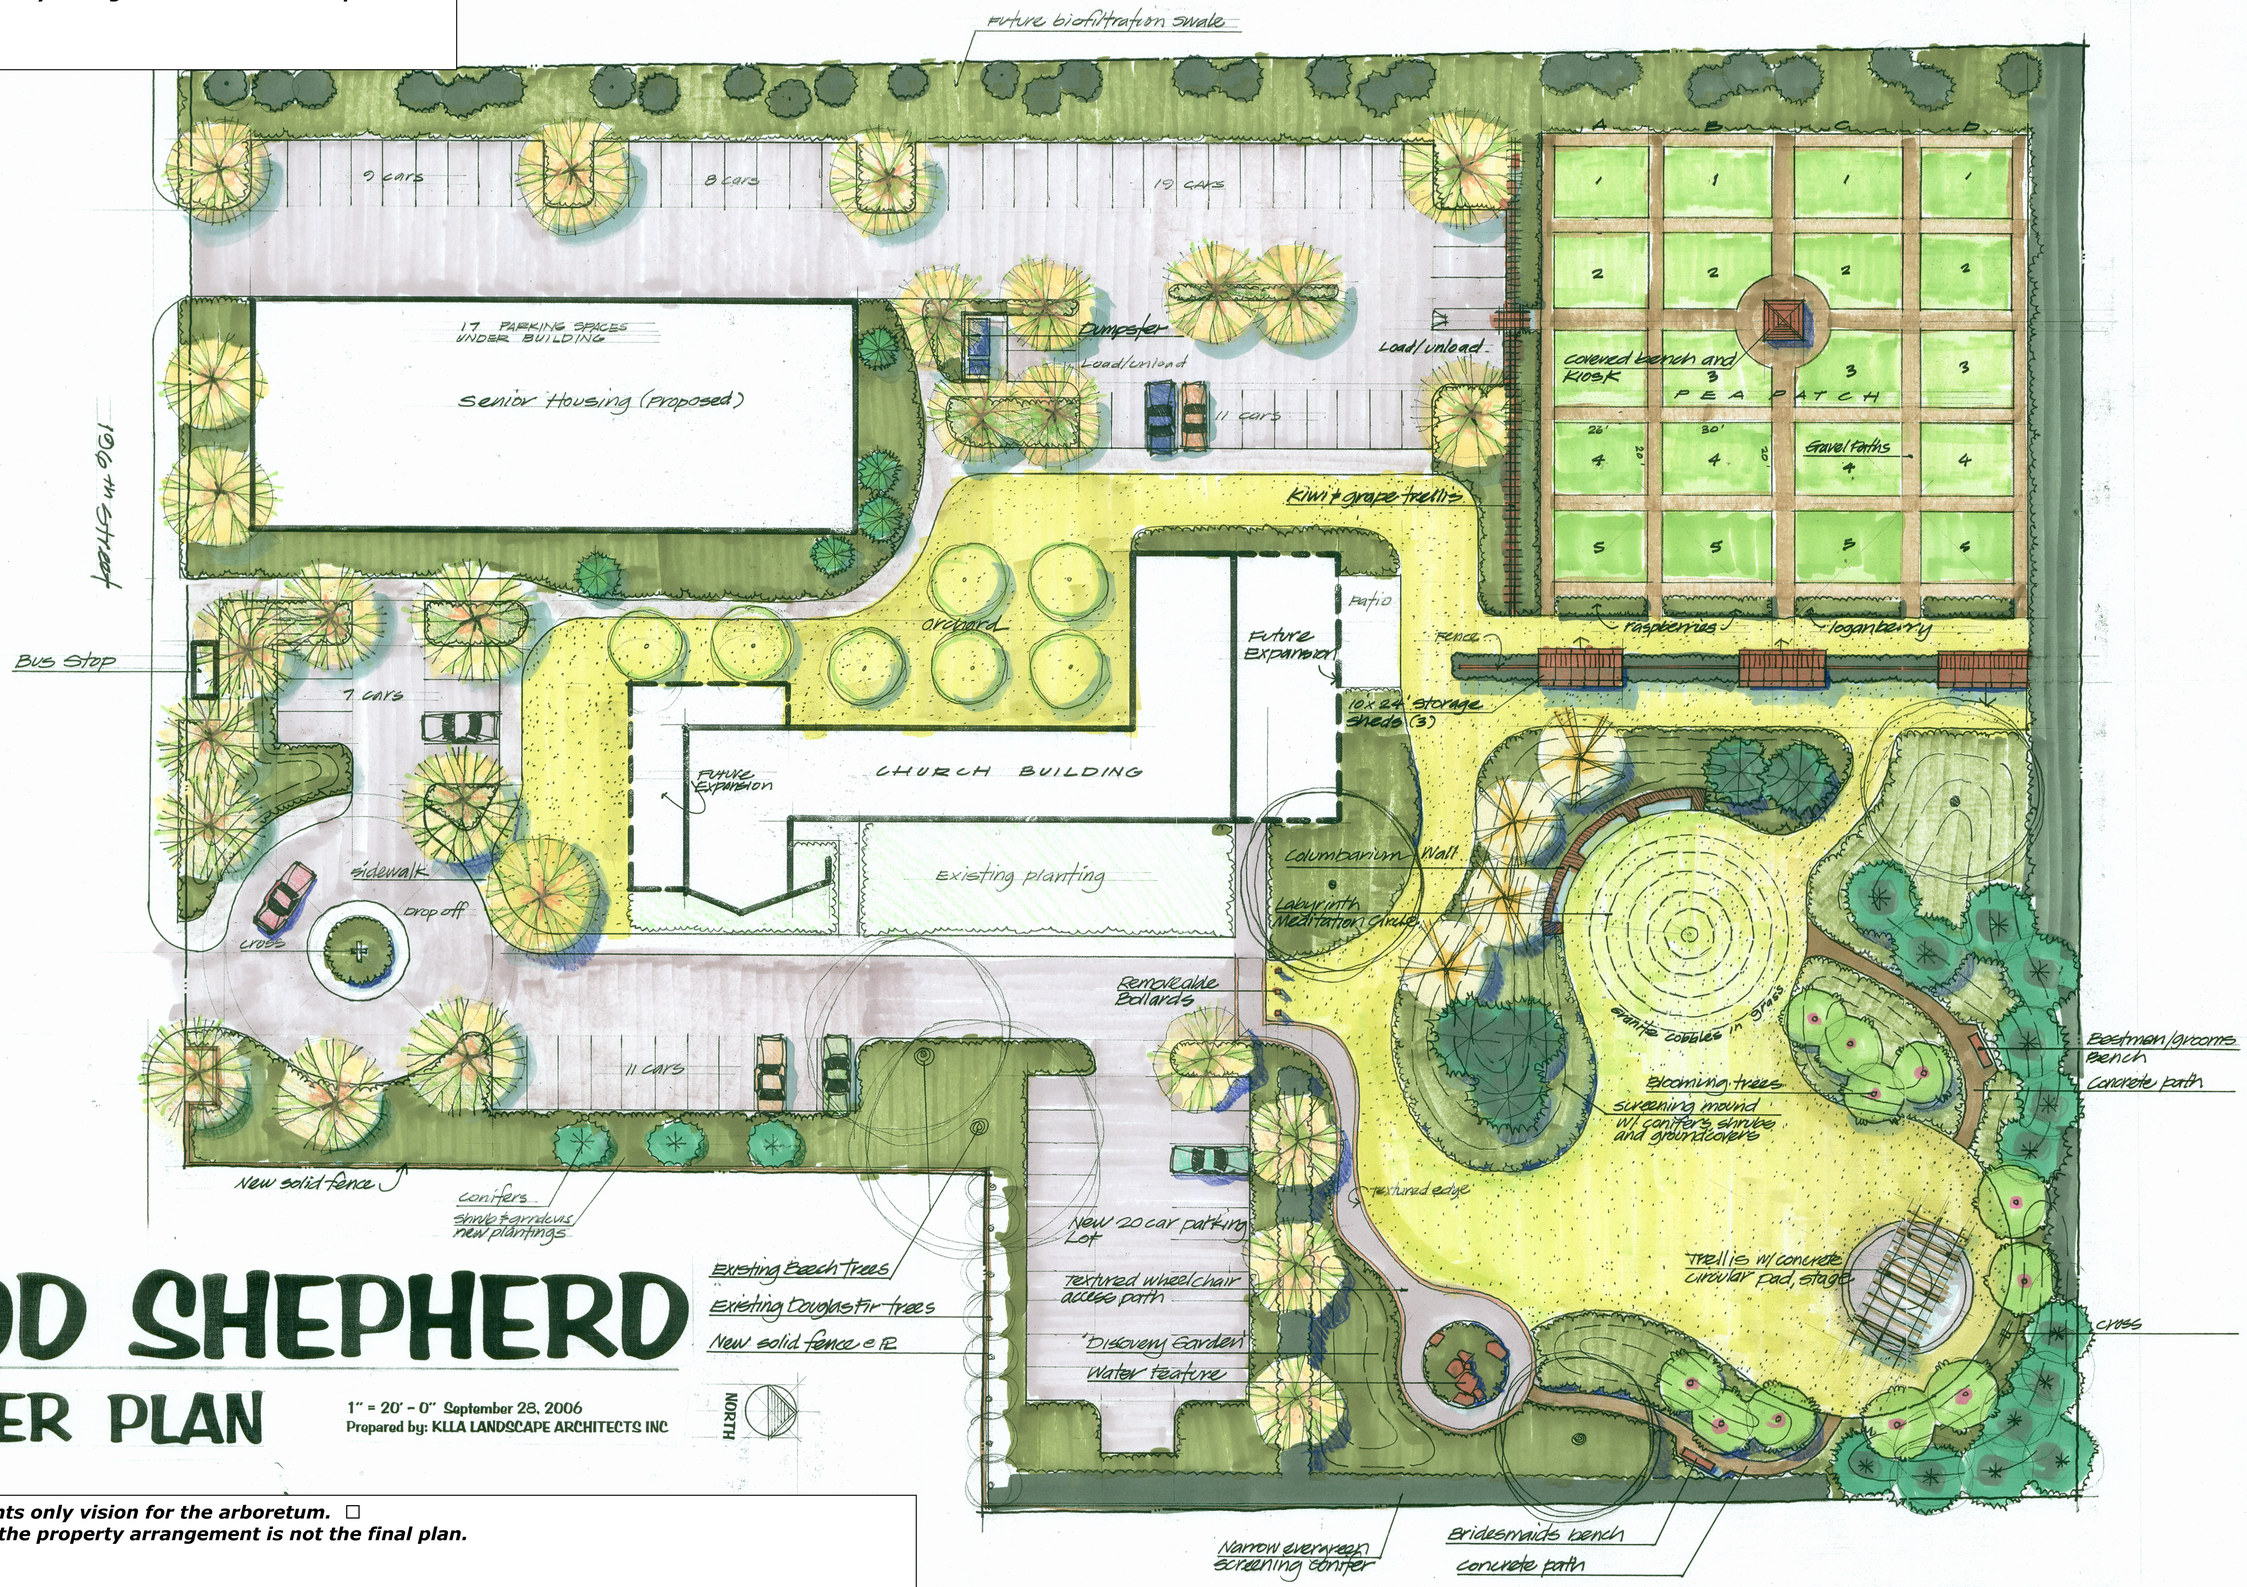

GOOD SHEPHERD
MASTER PLAN

1" = 20' - 0" September 28, 2006
Prepared by: KLLA LANDSCAPE ARCHITECTS INC

This plan represents only vision for the arboretum. ☐
The remainder of the property arrangement is not the final plan.